


CLAY COUNTY, ROUTE 92 J4P3213
PRELIMINARY PLANS - SUBJECT TO CHANGE
SHEET 5
NOT TO SCALE





CLAY COUNTY, ROUTE 92 J4P3213
PRELIMINARY PLANS - SUBJECT TO CHANGE
SHEET 7
NOT TO SCALE

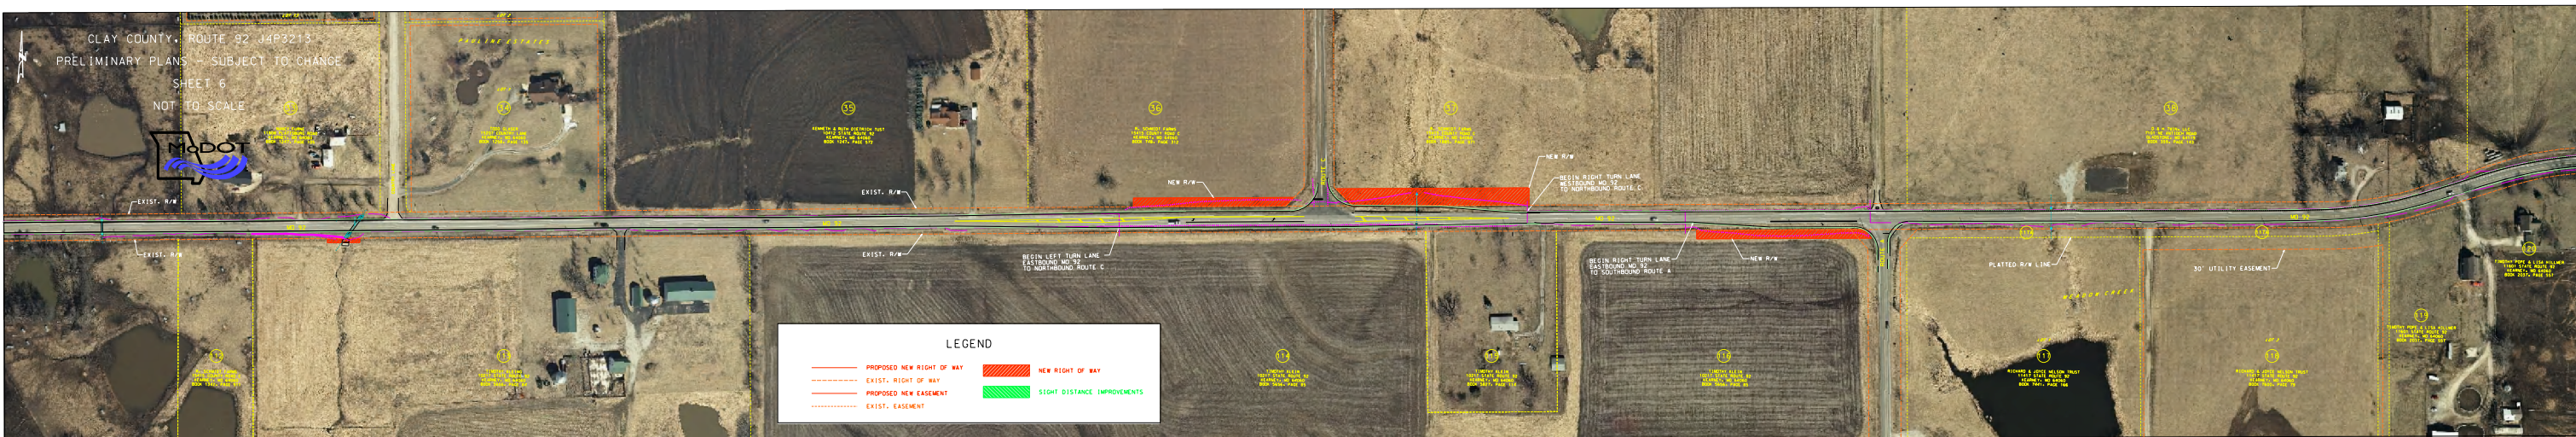

LEGEND

PROPOSED NEW RIGHT OF WAY

EXIST. RIGHT OF WAY

PROPOSED NEW EASEMENT

EXIST. EASEMENT

NEW RIGHT OF WAY

SIGHT DISTANCE IMPROVEMENTS



